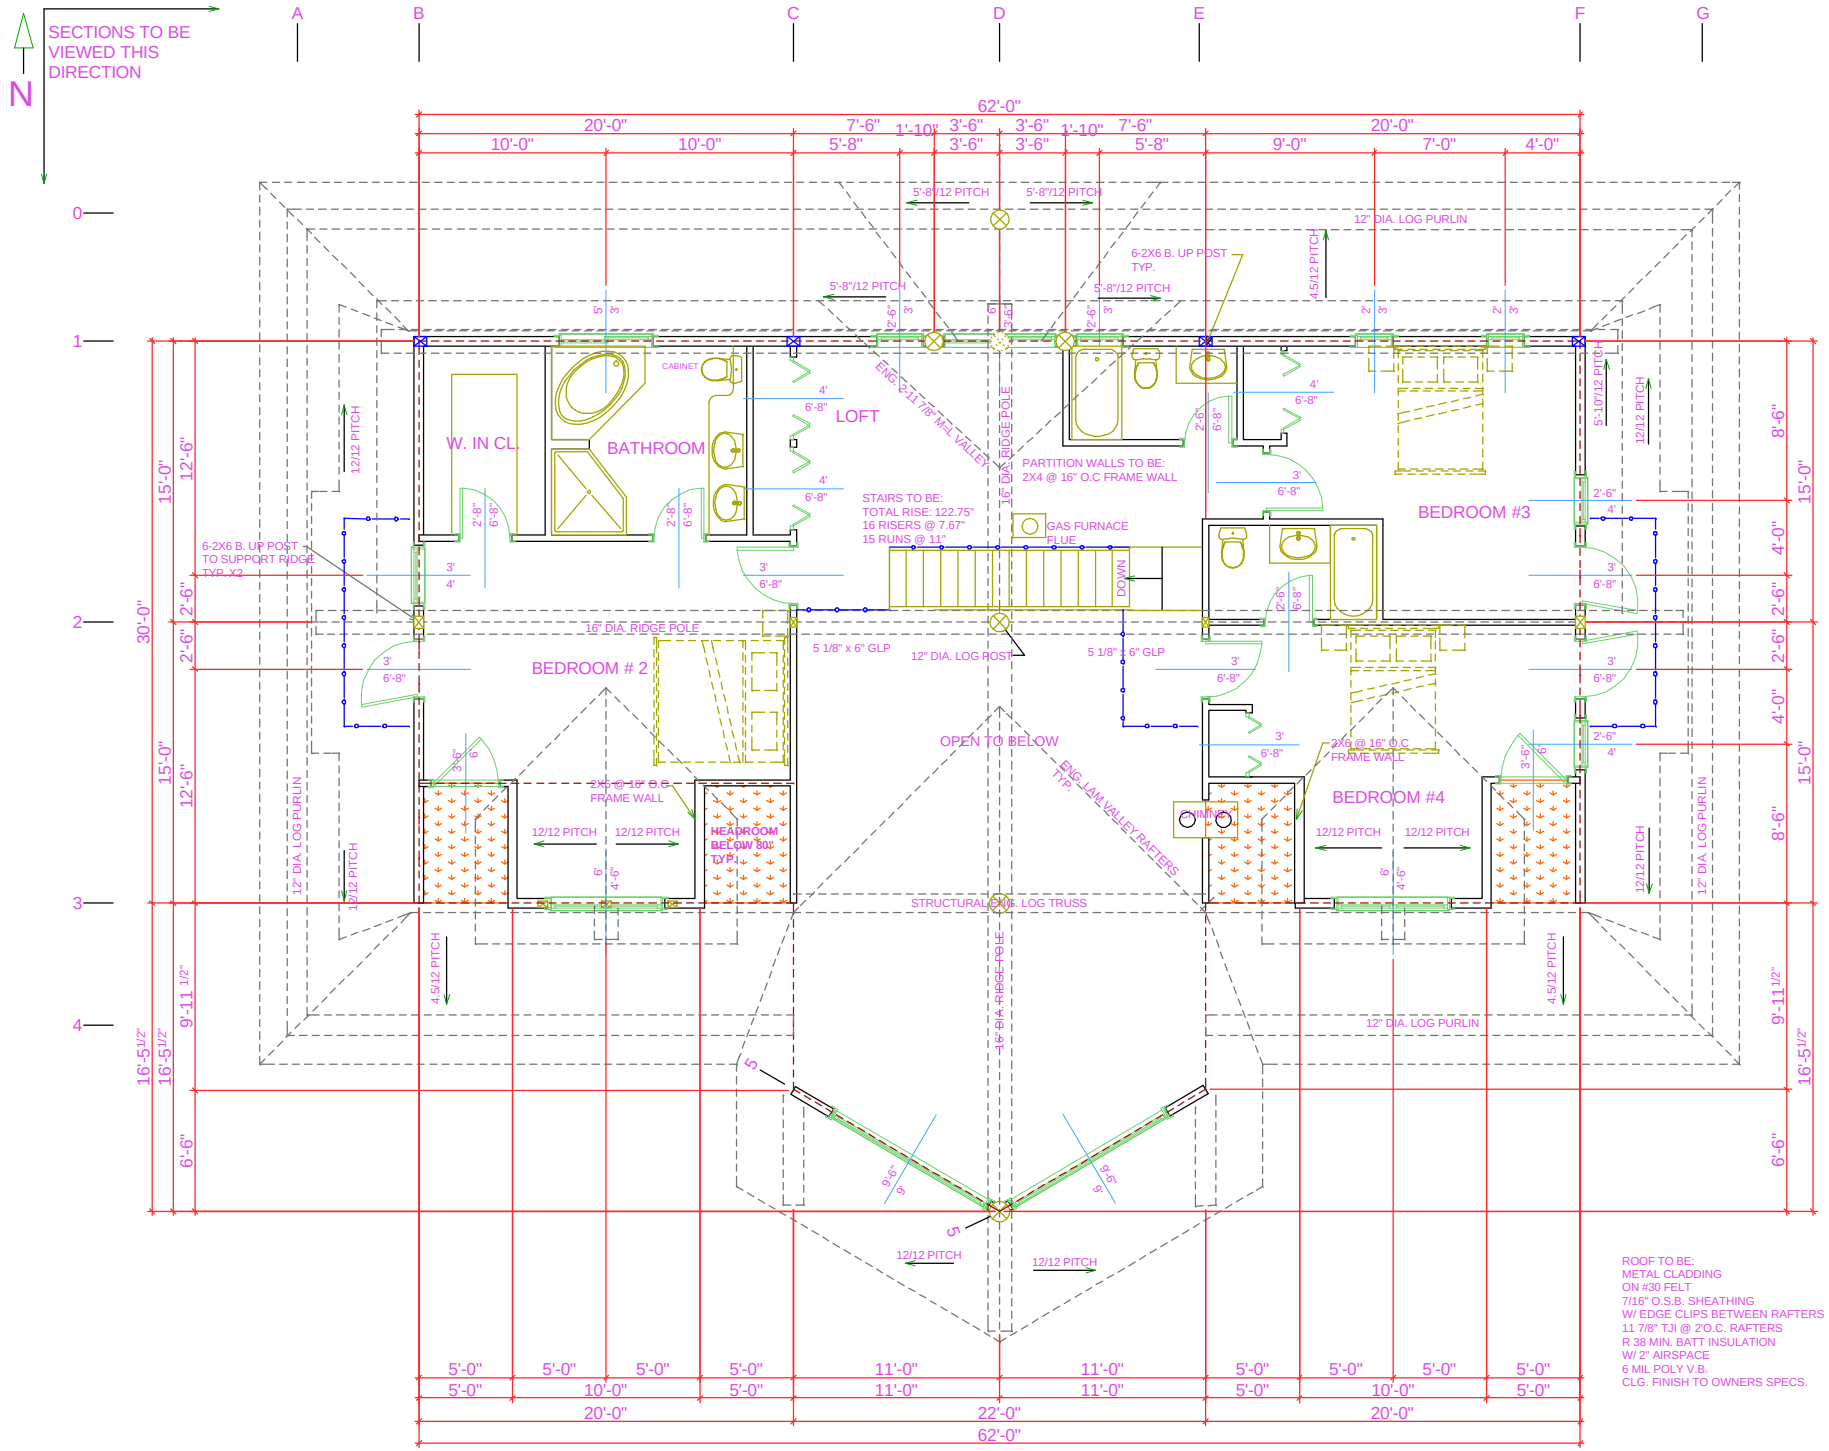

ROOF TO BE:
METAL CLADDING
ON #30 FELT
7/16" O.S.B. SHEATHING
W/ EDGE CLIPS BETWEEN RAFTERS
11 7/8" TJI @ 2'O.C. RAFTERS
R 38 MIN. BATT INSULATION
W/ 2" AIRSPACE
6 MIL POLY V.B.
CLG. FINISH TO OWNERS SPECS.

SECOND FLOOR PLAN

SNOW LOAD:80 LBS

AREA:1456 SQ. FT.